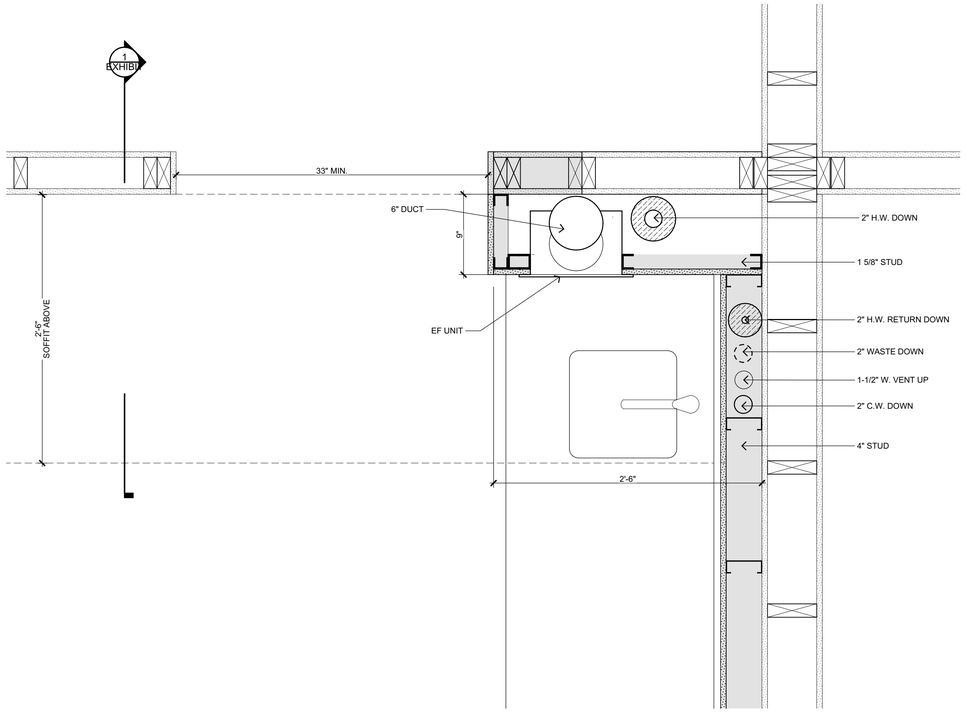

Site Plan New
SCALE: 1 1/2" = 1'-0"
2

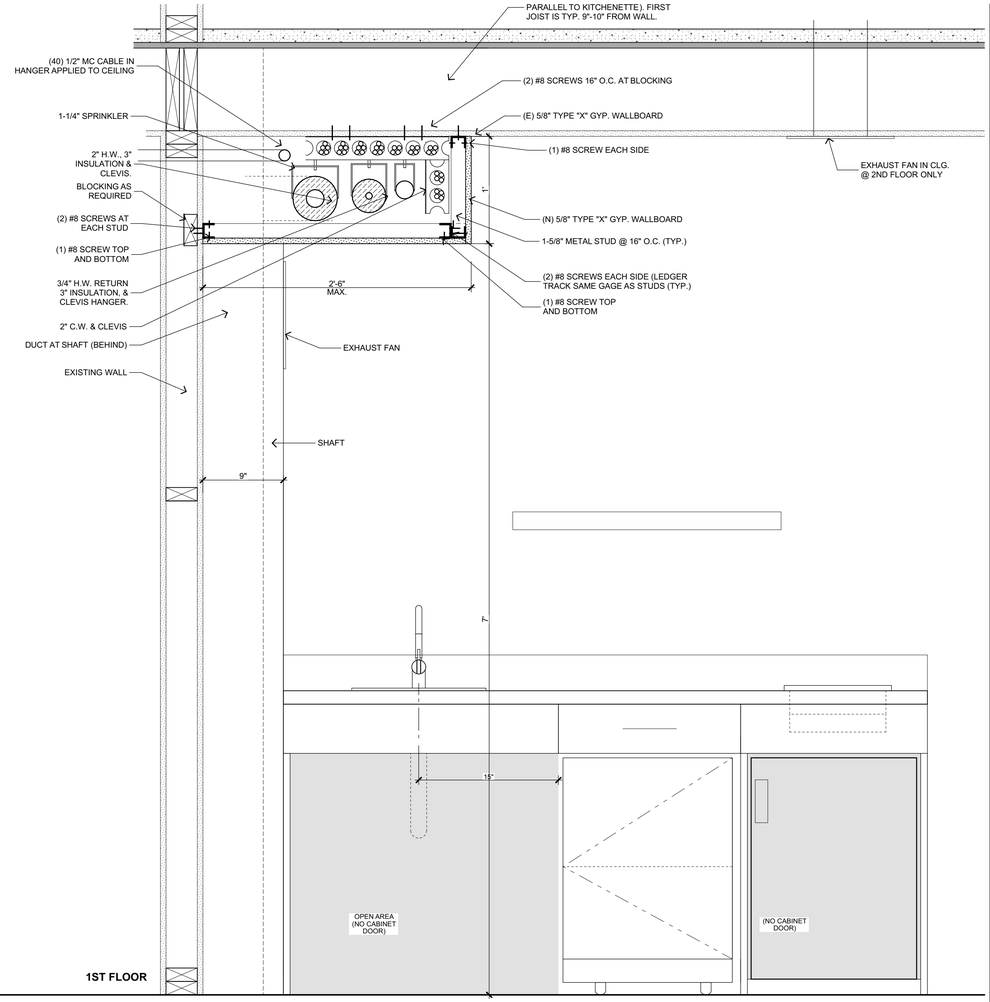

SOFFIT SECTION
SCALE: 1 1/2" = 1'-0"
1

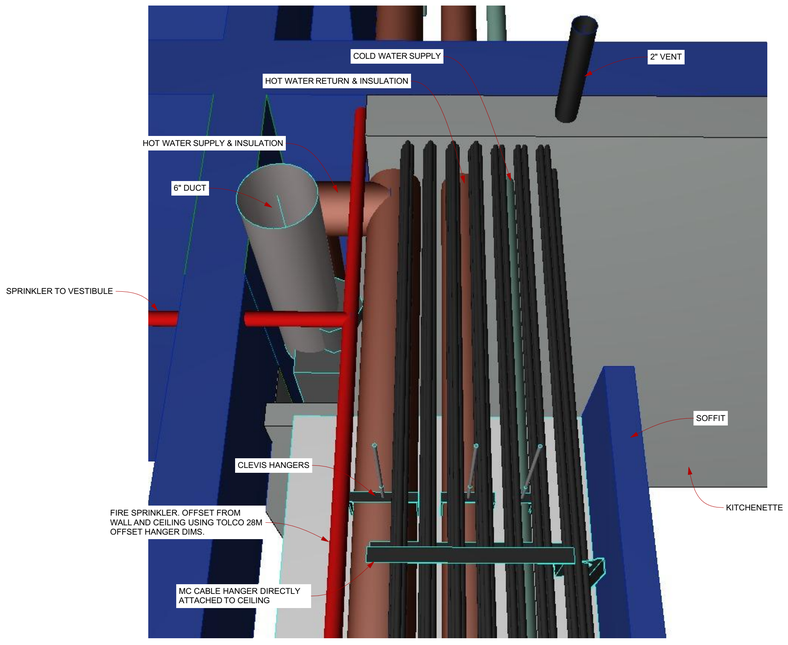

Top Down Perspective
3

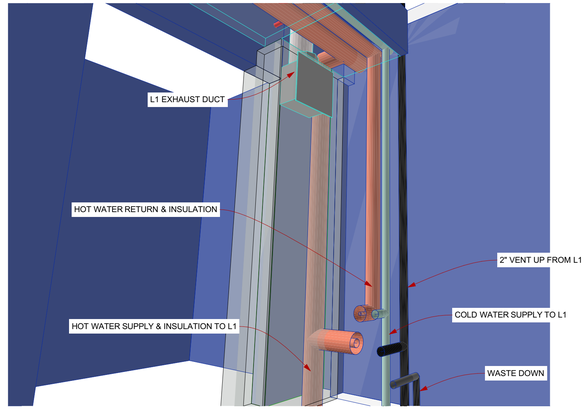

ELEVATION PERSPECTIVE
5

bardovi
ARCHITECTS
4774 Park Granada #9085
Calabasas, CA 91372
310.924-9921

THIS DRAWING (OR DRAWINGS) AND EACH AND ALL OF THE DESIGNS INCLUDED THEREIN ARE THE PERSONAL PROPERTY OF BARDOVI ARCHITECTS, IN AND TO WHICH RIGHTS AND ACCEPTED UPON THE UNDERSTANDING AND CONDITION THAT THE SAME ARE NOT TO BE COPIED, REPRODUCED, OR OTHERWISE USED OR DISPOSED OF DIRECTLY OR INDIRECTLY, IN WHOLE OR IN PART, FOR ANY PURPOSE WHATSOEVER.

SUCH ACCEPTANCE SHALL CONSTITUTE AN ADMISSION OF THE EXCLUSIVE OWNERSHIP AND PROPERTY RIGHTS OF BARDOVI ARCHITECTS, IN AND TO THIS DRAWING (OR DRAWINGS) AND DESIGNS INCLUDED THEREIN.

DATE	8/18/2022
DRAWN BY	
CHECKED BY	
PROJECT NUMBER	#Pln

REVISION

GOODNITE INN
REDLANDS -
HOME KEY

1675 INDUSTRIAL PARK AVE.
REDLANDS, CA 92374

1675 INDUSTRIAL PARK, LP

SOFFIT

EXHIBIT