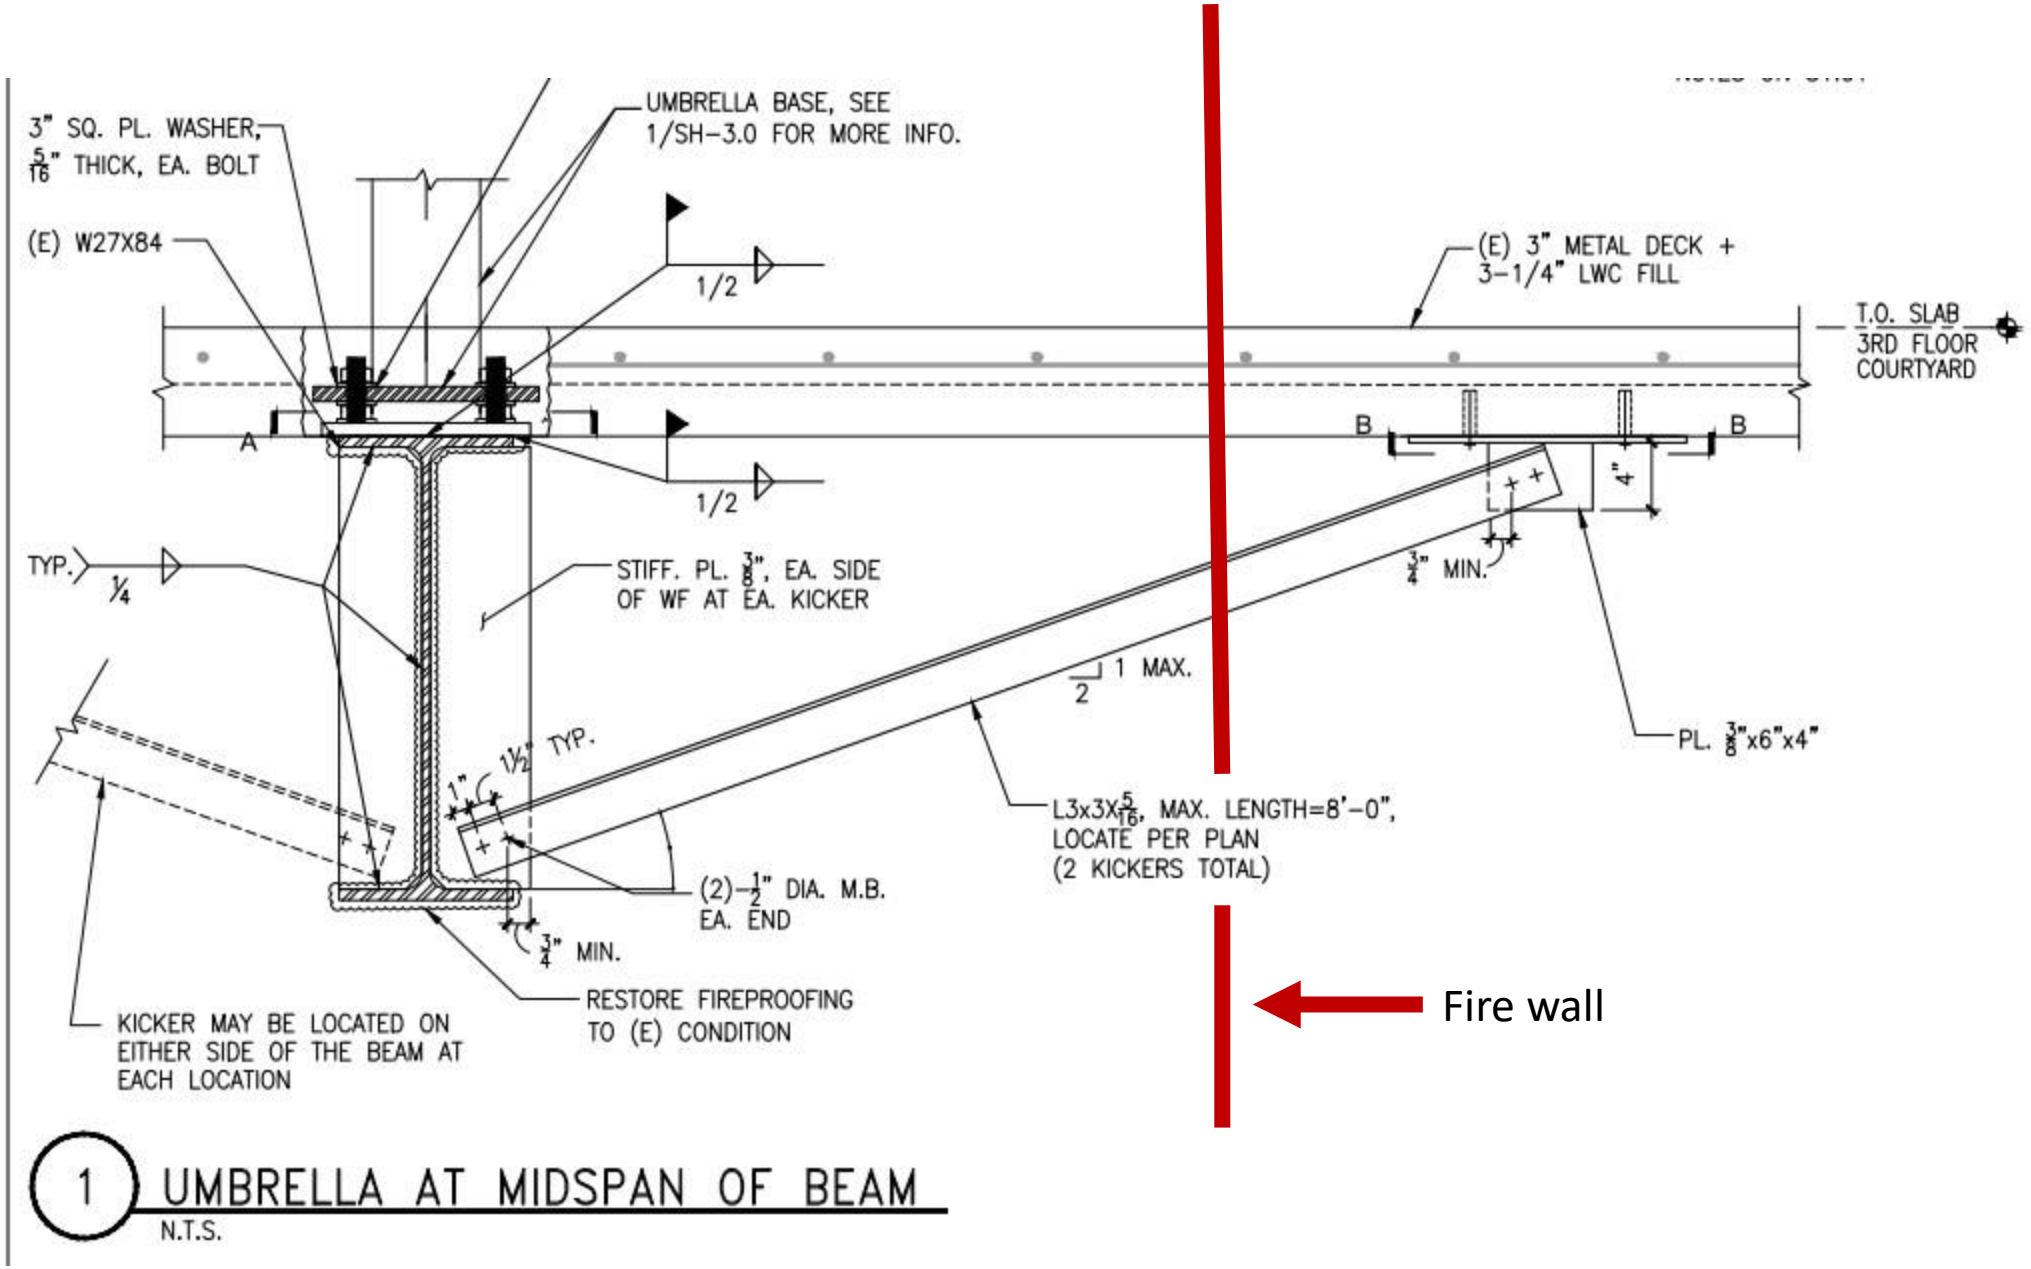

1 UMBRELLA AT MIDSPAN OF BEAM

N.T.S.