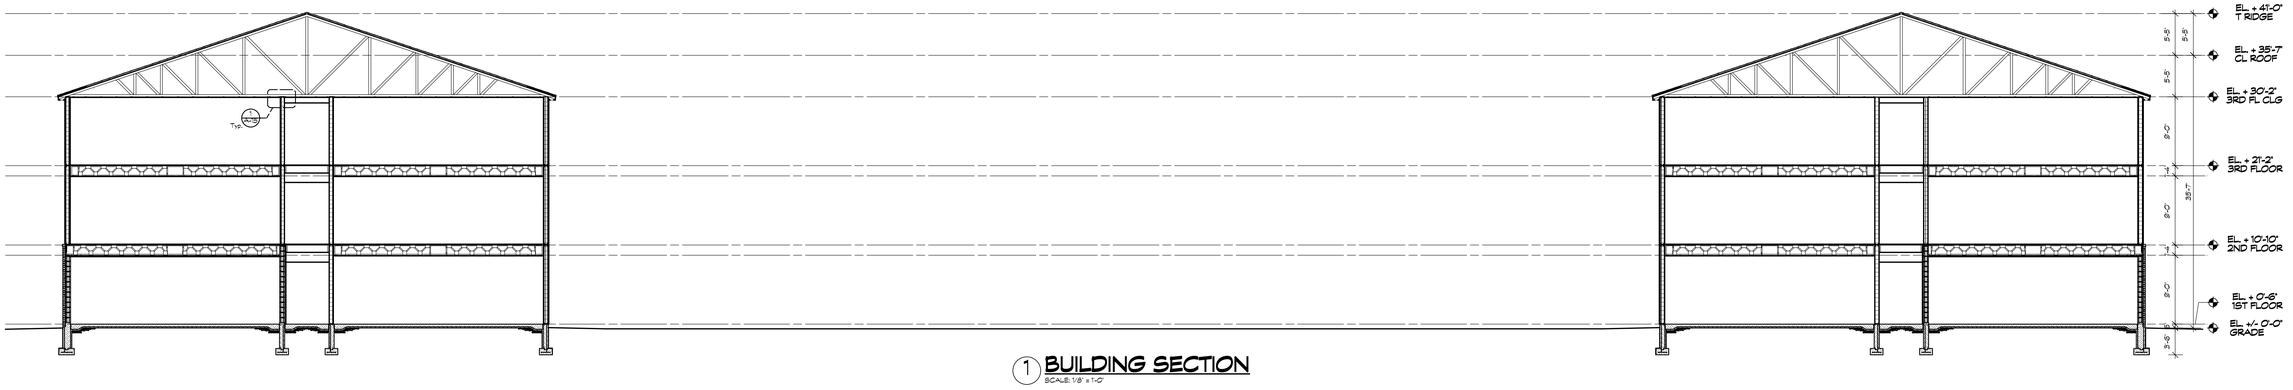

1 BUILDING SECTION
SCALE: 1/8" = 1'-0"

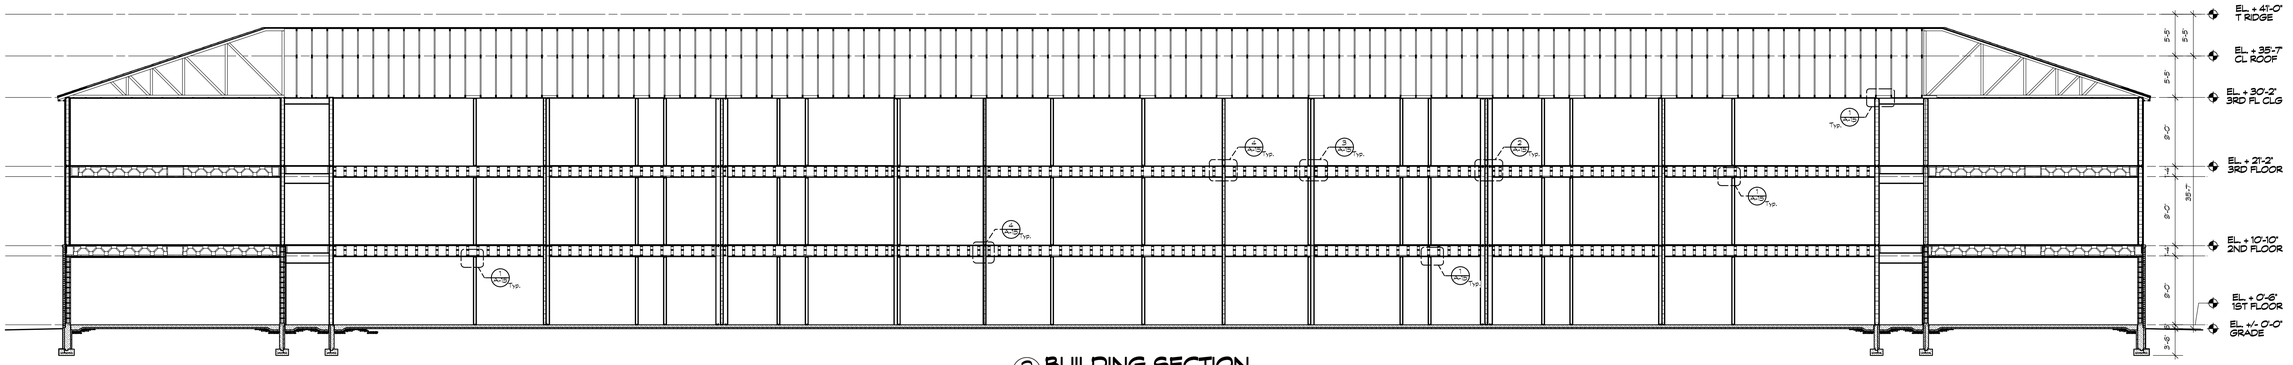

2 BUILDING SECTION
SCALE: 1/8" = 1'-0"

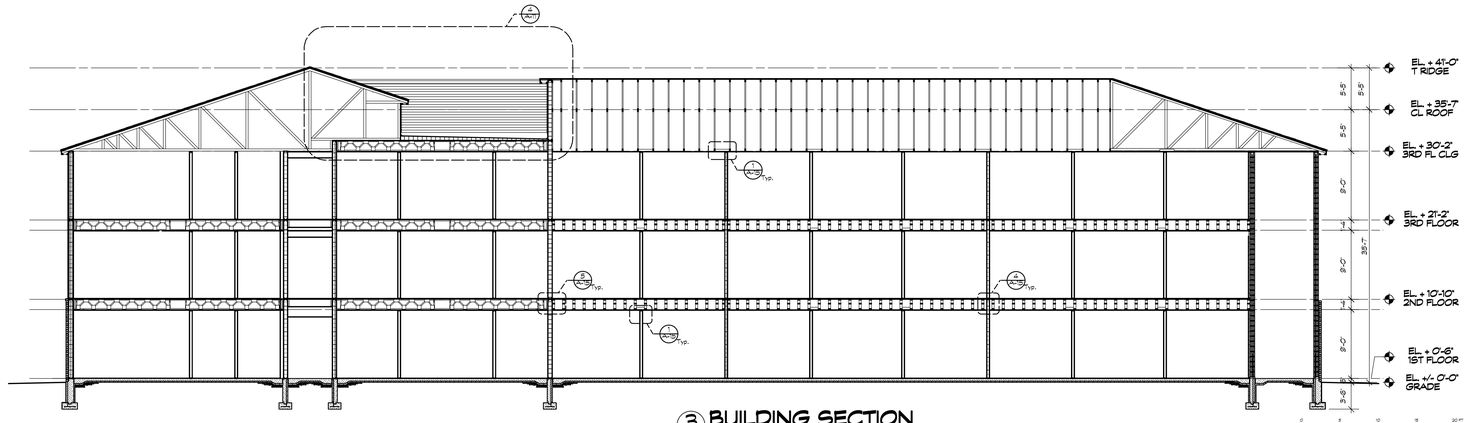

3 BUILDING SECTION
SCALE: 1/8" = 1'-0"

GENERAL NOTES:

1) ALL DIMENSIONS ARE TO BE VERIFIED BEFORE CONSTRUCTION.
2) DOOR TO BE REVERSED IN THE DIRECTIONS OF EGRESS
3) ALL DOOR & FRAMES MUST BE FIRE RATED TO MATCH FIRE DOOR RATING.
4) ALL CONDUITS, GAS PIPING, VENTS, DUCTWORK, ETC. SHALL BE IN FLOOR SPACE (CLG. SHALL REMAIN CLEAN)
5) ALL DOORS W/ GLAZING TO BE SAFETY GLAZING
6) FOR FLAME SPREAD RATING SEE SHT. A-0
7) PROVIDE LEVER OPERATED HARDWARE THROUGHOUT
8) NO ELECTRONIC LOCKING SYSTEM OF ELECTROMAGNETICS LOCKING DEVICES SHALL BE INSTALLED WITHOUT THE PRIOR APPROVAL OF THE FIRE PREVENTION BUREAU.
10) ALL DOORS & WINDOWS W/ GLAZING BELOW 2'-0" H. REQUIRE SAFETY GLAZING, NCLUDING STOREFRONT DOORS, SHOWER DOORS & SHOWER STALLS.
11) WINDOW / ROUGH DOOR OPENINGS TO BE VERIFIED W/ MANUF. BEFORE CONSTRUCTION BEGINS.
12) STAIRS TO BE 11" MIN TREAD, NOSE TO NOSE, 7" MAX RISER. PROVIDE HANDRAIL 34-38" ABOVE FINISHED FLOOR.
13) **FLOOR TRUSSES** - WOOD FLOOR TRUSSES SHALL BE DESIGNED IN ACCORDANCE WITH APPROVED ENGINEERING PRACTICE. SUBMIT MANUFACTURER'S SEALED STRUCTURAL DRAWINGS PRIOR TO FRAMING INSPECTION.

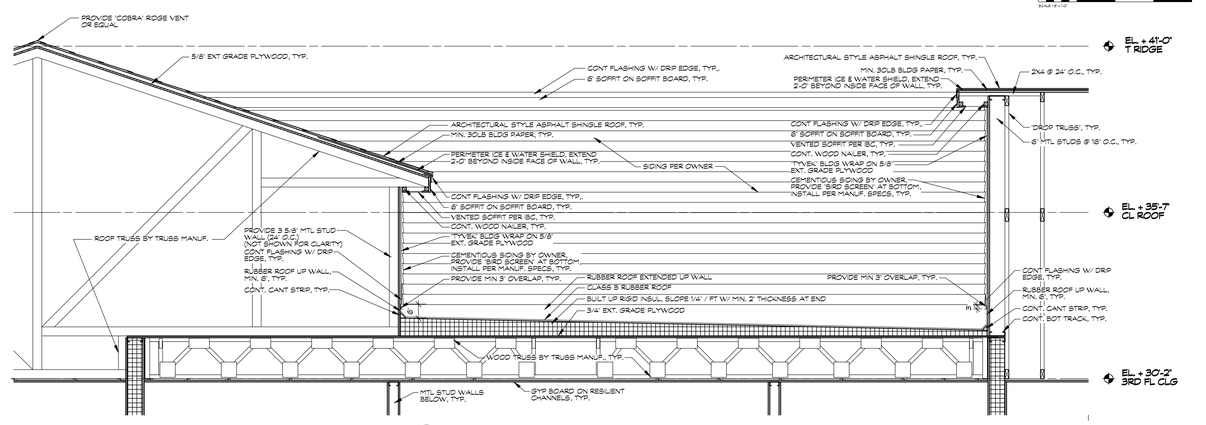

4 BUILDING SECTION
SCALE: 1/2" = 1'-0"

LASZLO SIMOVIC, ARCHITECTS, L.L.C.
6512 N. ARTESIAN AVE.
CHICAGO, IL 60645-5328
EMAIL: LASZLOARCH@AOL.COM
TEL: 773-338-2225
FAX: 773-338-2226

NO.	DESCRIPTION	DATE
	PLANNING SET	07/12/2022

PROJECT:
NEW 3 STORY MTL FRAME BUILDING W/ MAS, BASE (60 D.U.) W/ INDOOR & OUTDOOR PARKING STALLS
743-45 SHERIDAN RD
KENOSHA, WI. 53140

OWNER:
BLUE PAINT DEVELOPMENT, LLC
6330 20TH AVENUE
KENOSHA, WI. 53143

SHEET NAME:
BUILDING SECTIONS

PROJECT: 4684
SCALE: AS NOTED
DATE: 07/28/2021

A-11