Diese Zeichnung ist unser Eigentum. Jede Vervielfältigung, Verwertung oder Weitergabe an dritte Personen ist verboten und wird verfolgt.

die number:

module/real height:	...
max. length:	...
quantity:	...
clay:	...
glazing:	☐ single ☐ double fired ☐ nature
surface:	☐ combed ☐ peeled ☐ sandblasted ☐ honed
visible surface set:	☐ yes ☐ no
field installation	☐ horizontal ☐ vertical
static corehole dimension:	☐ yes ☐ no
standard:	☐ CSTB ☐ ZIE ☐ DiBt
NBK date:	...
NBK signature:	
client:	...
date:	...
client signature:	

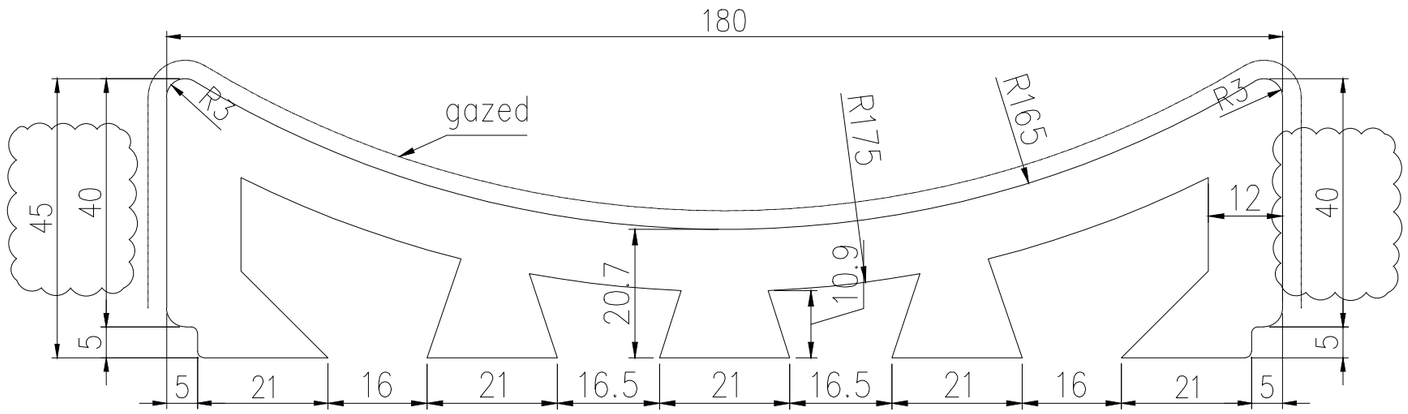

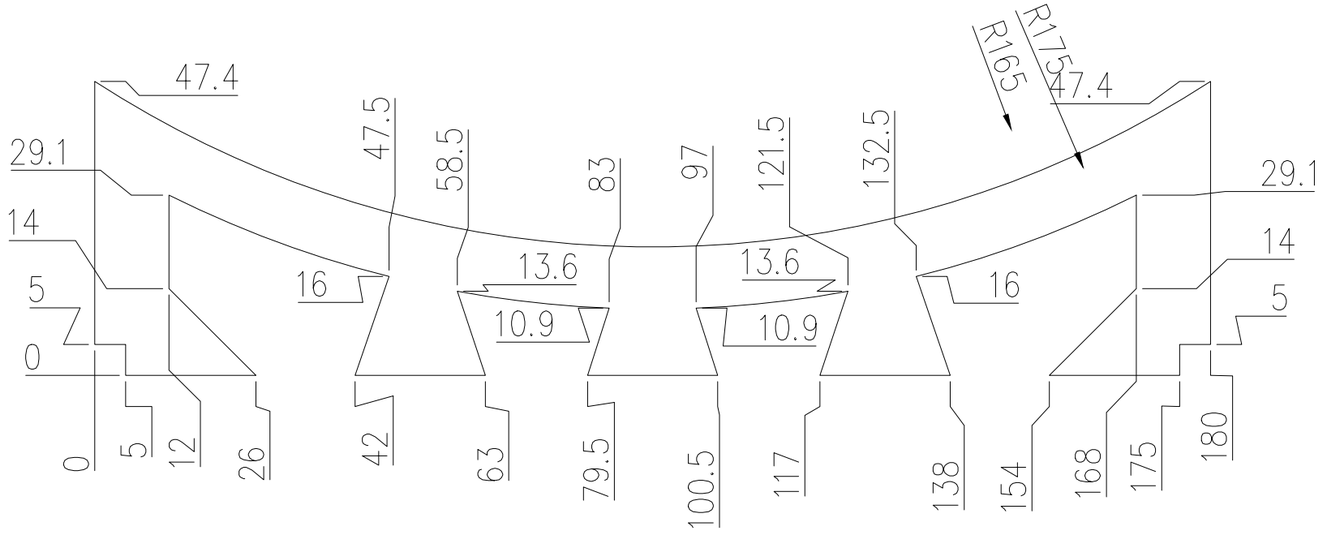

DISCIPLINE	ASSIGNED STATUS			CHK	DATE
MULTIPLEX	With comments	Without comments			
CLIENT	A	B	C		
ARCHITECT	A	B	C		
STRUCTURAL CONSULTANT	A	B	C		
SERVICES CONSULTANT	A	B	C		
OTHER 1	A	B	C		
OTHER 2	A	B	C		
OTHER 3	A	B	C		
LEAD CONSULTANT	A	B	C		

Refer to the Multiplex 'Information Management Plan' for the Document Status Codes (A, B and C)

NOTES

Rev. 4
TVC Plot G
dr. 23-151-TP-01v2

Important notes:

for final actual dimension, regarding the tolerances for our natural Terracotta product, see NBK technical datasheet

corehole/hollow chamber
V. variable by NBK!
chamber position and size may change while production/process by NBK!

corehole/hollow chamber static

all unnamed radius=3mm

preliminary

all information requires static calculation

alle angaben bedürfen statischer prüfung

P02	06/04/24	Depth amended	NC
P01	04/04/24	For Approval	NC
Rev:	Date	Description (Purpose of Issue):	CHK

Location Map:

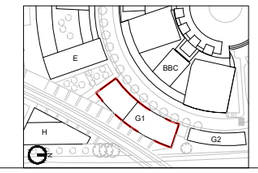

Client:
STANHOPE PLC

Construction Manager:
MULTIPLEX CONSTRUCTION EUROPE LTD.

Address:
Multiplex Construction Europe Ltd.
99 Bishopsgate, 2nd Floor
London
EC2M 3XD
UK

Contact Details:
t:
f: +44 (0) 203 829 2500
+44 (0) 203 829 2400
e:
w: euinfo@multiplex.global
www.multiplex.global

Consultants:

INTERIOR ARCHITECT
MSMR Architects
The Old School, Exton Street
London
SE1 8UE
Tel +44 (0)20 7928 6767

SHELL & CORE ARCHITECT
Allford Hall Monaghan Morris (AHMM)
Morelands
5-23 Old Street
London
EC1V 9HL
Tel +44 (0)20 7251 5261

STRUCTURAL, FACADE & MEP ENGINEER
Arup
8 Fitzroy Street
London
W1T 4BJ
Tel +44 (0)20 7636 1531

LANDSCAPE ARCHITECT
Gillespies Landscape Architect
16 Laystall Street
London
EC1R 4PF
Tel +44 (0)20 7253 2929

Originator:
DECOMO LTD

Logo:
decomo
architectural precast concrete
Bd Industriel, 96 B 7700 MOUSCRON
Tel. : 32 56 85 07 11 - Fax : 32 56 34 48 91
e-mail : info@decomo.be www.decomo.be

Address:
BD INDUSTRIEL
96 B 7700 MOUSCRON
BELGIUM

Contact Details:
t: 32 56 85 07 11
f:
e: info@decomo.be
w: www.decomo.be

Project:
TVC2 - Plot G1

Drawing Title:
BALCONY TERACOTTA PROPOSED TILE

Date of Issue:	Scale @ A3:	DRW:	CHK:
28.03.2024	1:1	NW	NC

Filename: TVC-DUL-G1-XX-DR-X-25500 — Revision: P02

Suitability: SUITABLE FOR INFORMATION — Suitability: S4

Proj.	Orig.	Volume	Level	File Type	Role	Number
TVC	DUL	G1	XX	DR	X	25500