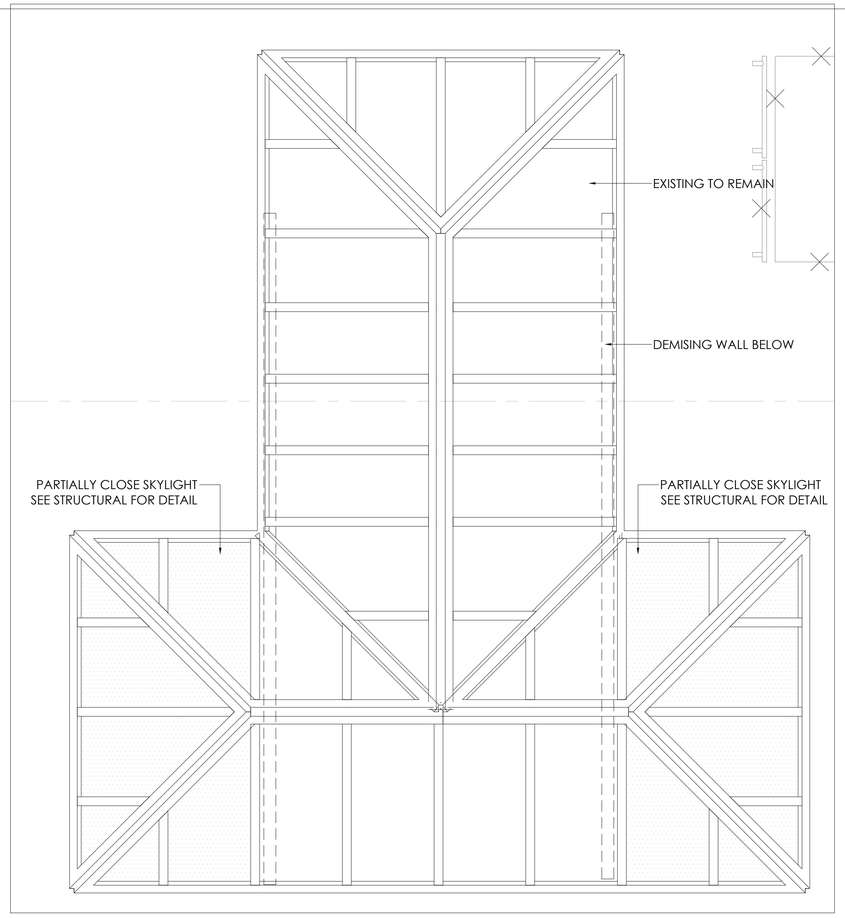

1 A.503 SKYLIGHT PLAN
3/8" = 1'-0"

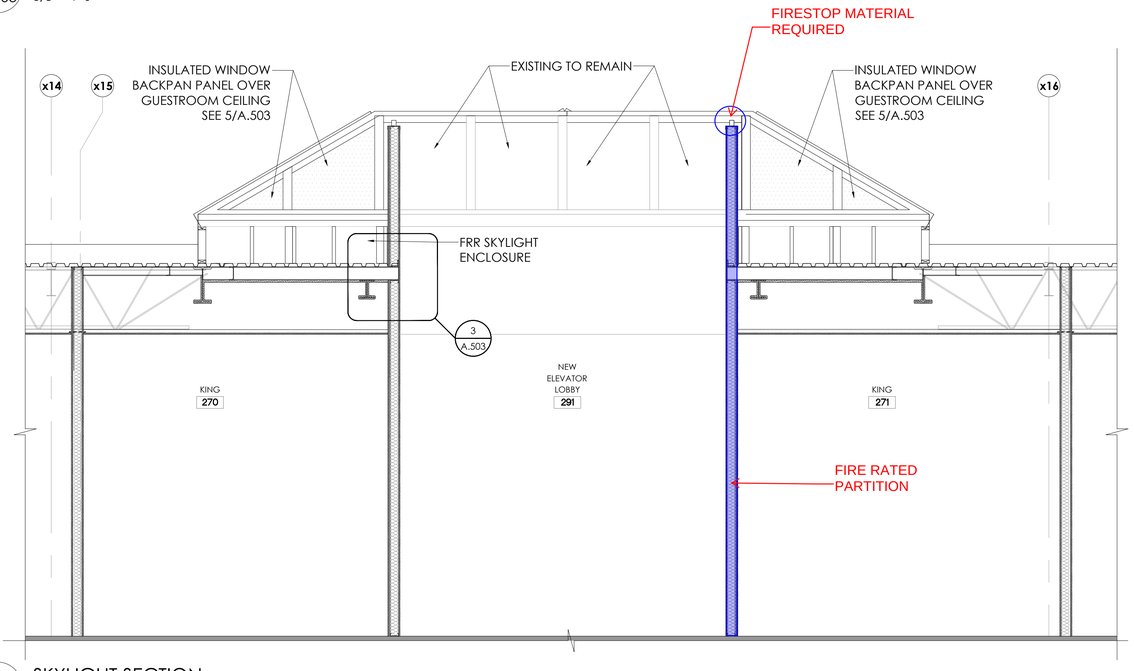

2 A.503 SKYLIGHT SECTION
3/8" = 1'-0"

Key Plan:

No.	Date:	Issue/Revision	By:
7	24.04.29	ISSUED FOR COORDINATION	G.B
6	24.03.07	ISSUED FOR COORDINATION	G.B
5	24.03.01	ISSUED FOR COORDINATION	G.B
4	24.02.22	ISSUED FOR BUILDING PERMIT REV. 1	G.B
3	24.02.06	ISSUED FOR COORDINATION	G.B
2	23.12.20	ISSUED FOR 25% BRAND REVIEW	H.A.
1	23.11.30	ISSUED FOR BUILDING PERMIT	H.A.

Drawing Issues/Revisions:

Note:
ALL DIMENSIONS AND INFORMATION SHOWN ON THESE DRAWINGS MUST BE CHECKED AND VERIFIED ON SITE AND ANY DISCREPANCIES REPORTED TO THE ARCHITECT PRIOR TO CONSTRUCTION AND FABRICATION OF ITS COMPONENTS. SHOULD EXISTING CONDITIONS OR SERVICES BE FOUND TO VARY FROM THAT INDICATED ON THE DRAWINGS, THE ARCHITECT MUST BE NOTIFIED IMMEDIATELY.

FEATURES OF CONSTRUCTION NOT FULLY SHOWN ARE ASSUMED TO BE THE SAME CHARACTER AS THOSE NOTED FOR SIMILAR CONDITIONS.

UNLESS SPECIFICALLY NOTED OTHERWISE ON THE DRAWINGS, NO PROVISION HAS BEEN MADE IN THE DESIGN FOR CONDITIONS OCCURRING DURING CONSTRUCTION. IT SHALL BE THE RESPONSIBILITY OF THE CONTRACTOR TO PROVIDE ALL NECESSARY BRACING, SHORINGS, SHEET PILING OR OTHER TEMPORARY SUPPORTS, TO SAFEGUARD ALL EXISTING OR ADJACENT STRUCTURES AFFECTED BY THIS WORK.

ALL DRAWINGS AND RELATED DOCUMENTS SHALL REMAIN THE PROPERTY AND COPYRIGHT OF MATAJ ARCHITECTS INC.
USE LATEST REVISED DRAWINGS. DO NOT SCALE DRAWINGS.

WORK IN PROGRESS

MATAJ ARCHITECTS INC

Architect's Stamp

MATAJ ARCHITECTS INCORPORATED
206-418 Iroquois Shore Rd
Oakville Ontario
L6H 0X7
T.905.281.4444

Project:

SPARK MONTREAL
5410 Decarie Blvd, Montreal, Quebec
H3X 4B2

Sheet Title:

SKYLIGHT ENCLOSURE SECTION & DETAILS

Design By:	Drawn By:	Approved By:
M.A.	G.B	E.M.
Scale:	Date:	Project No.:
AS NOTED	23.07.05	23-031

Drawing No:

A.503

Drawing Series:
ARCHITECTURAL - BUILDING PERMIT